NAME OF WORK : IMPROVEMENT AND CONSTRUCTION OF CC ROAD & DRAIN AT MUNIKONDAPPA LAYOUT

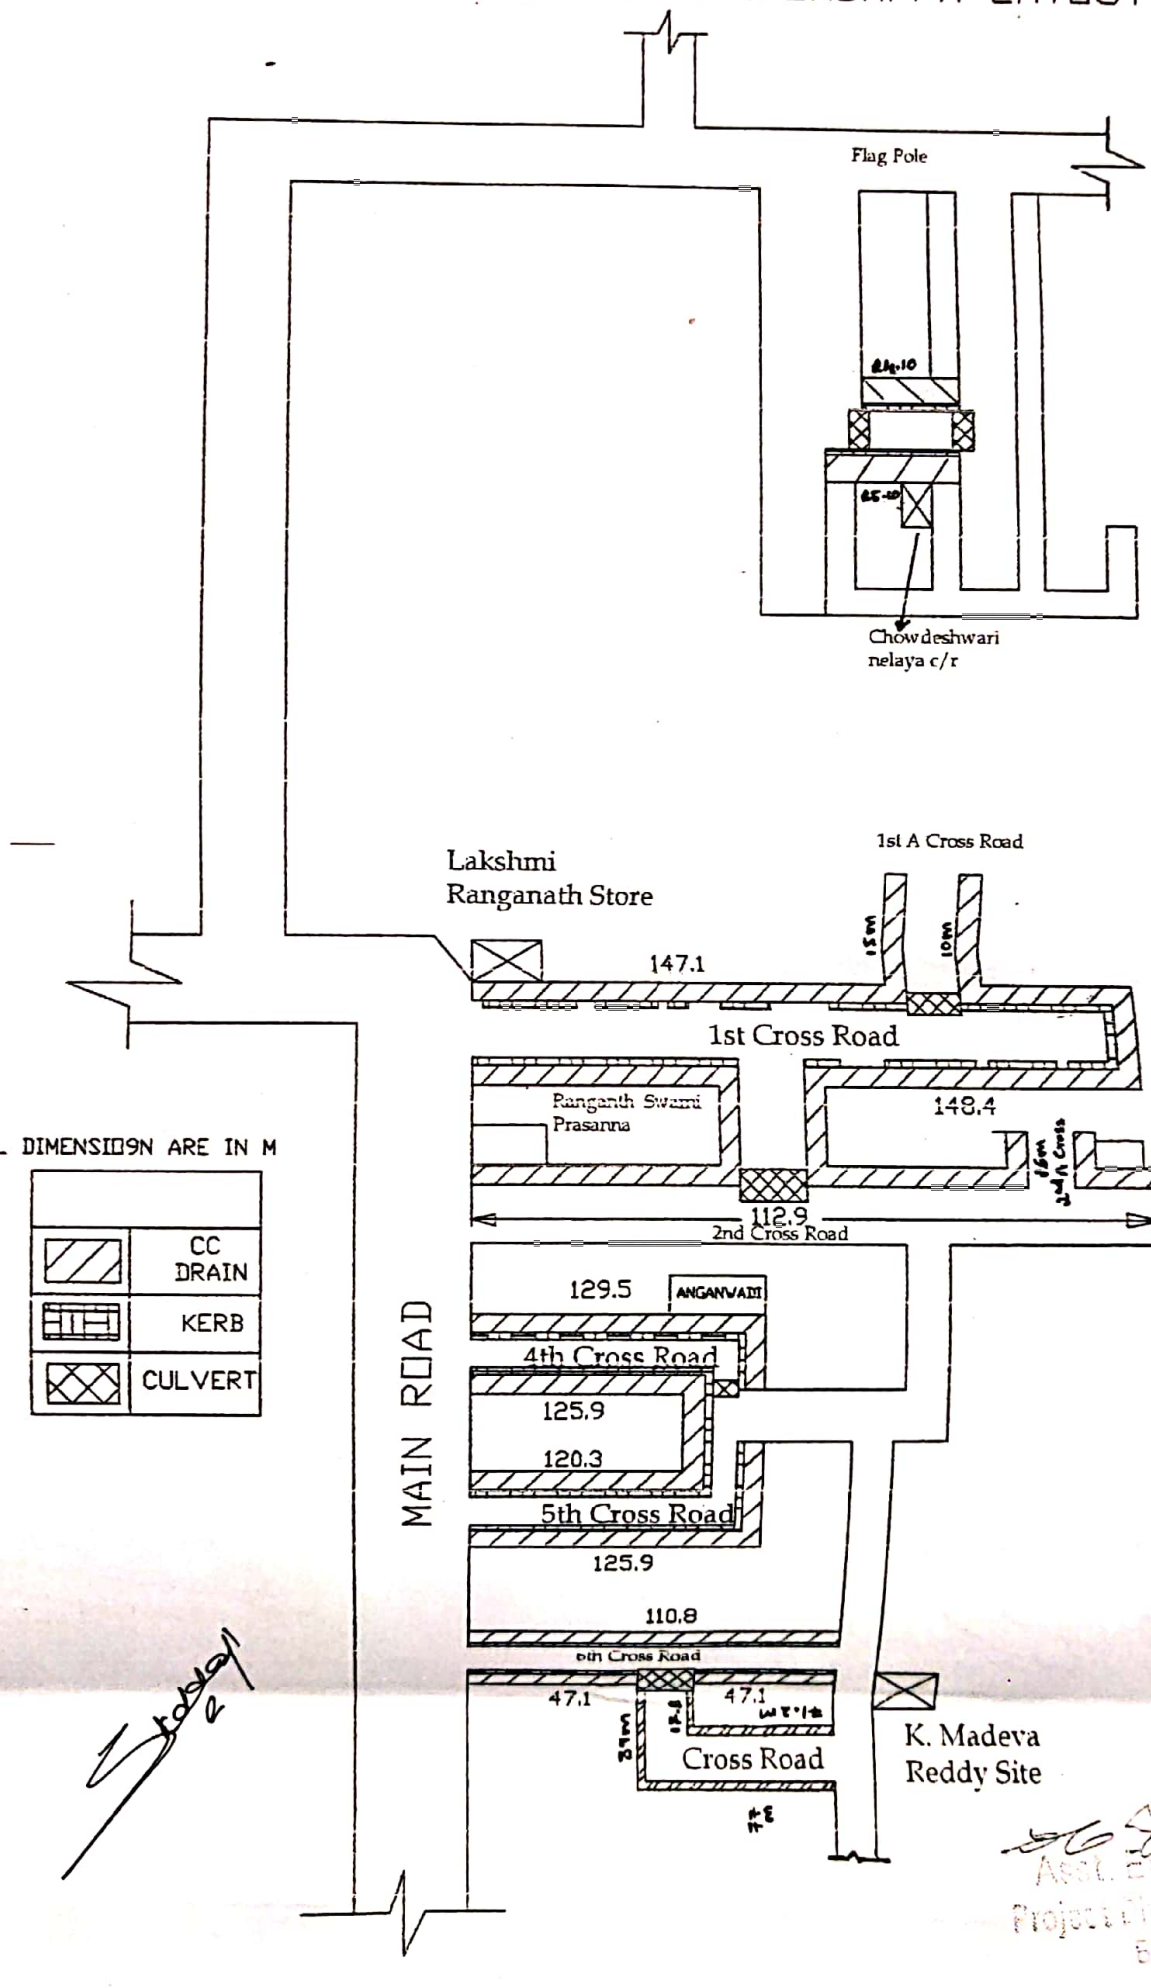

Asst. Executive Engineer
Project Unit, Dasarahalli
BBMP, Bangalore

Scanned with CamScanner